

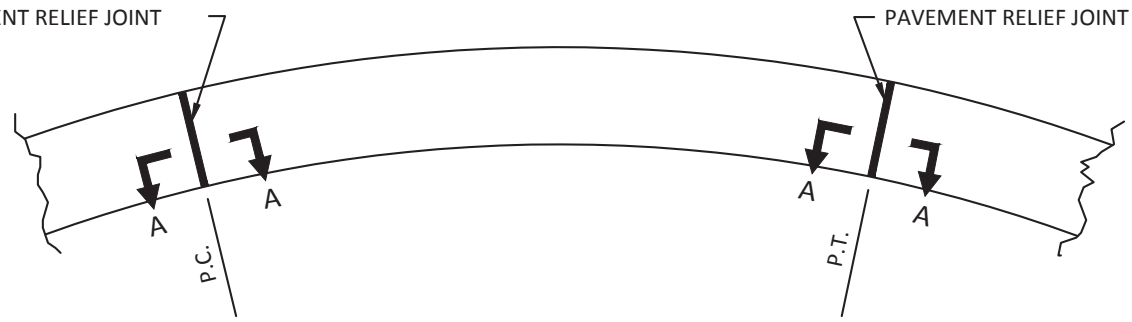


RELIEF JOINT DETAIL FOR PAVEMENT SECTIONS WITH C/L RADII
TO 500' AND DELTAS (△) GREATER THAN 50°

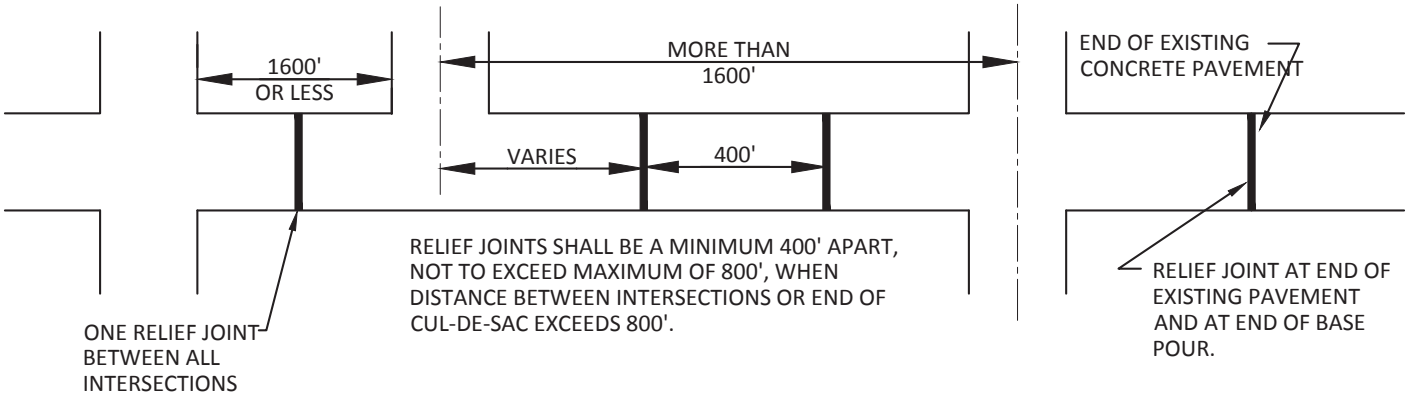

TYPICAL LOCATION PLAN

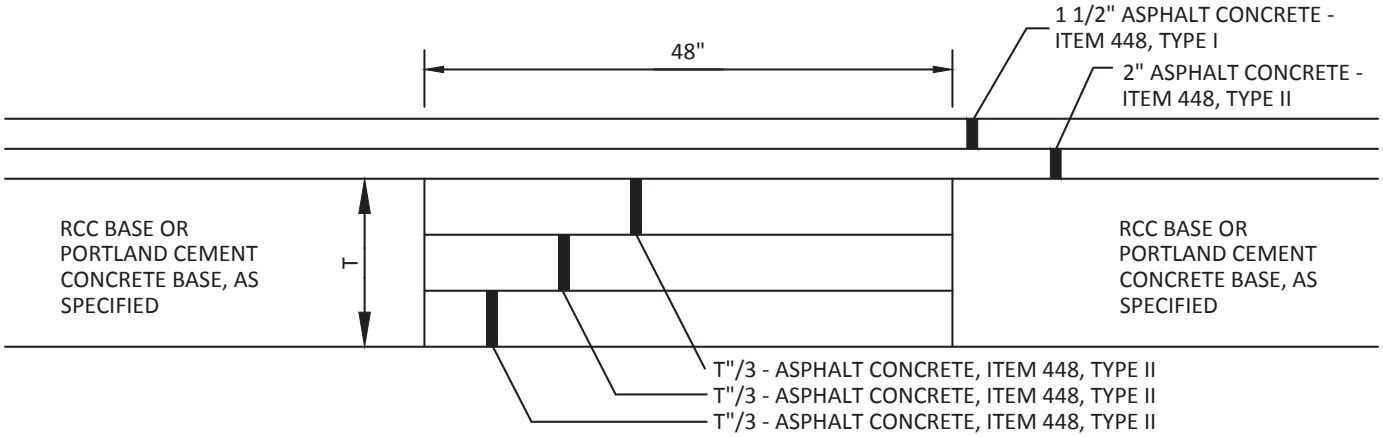

SECTION A-A
FOR CONCRETE BASE PAVEMENT

NOTE:
1. 2" PREFORMED EXPANSION MATERIAL SHALL BE PLACED AT ALL RELIEF JOINTS IN THE CONCRETE CURB.

EST 1808 CITY OF DELAWARE OHIO Public Works Department	STANDARD DETAIL RIGID PAVEMENT RELIEF JOINT	ROADWAY RDWD-15.0 Revised 12/31/2018