
MINIMUM PAVEMENT WIDTH	
ONE WAY/NO PARKING	12'-0"
TWO WAY/NO PARKING	20'-0"
PARKING ON BOTH SIDES	28'-0"

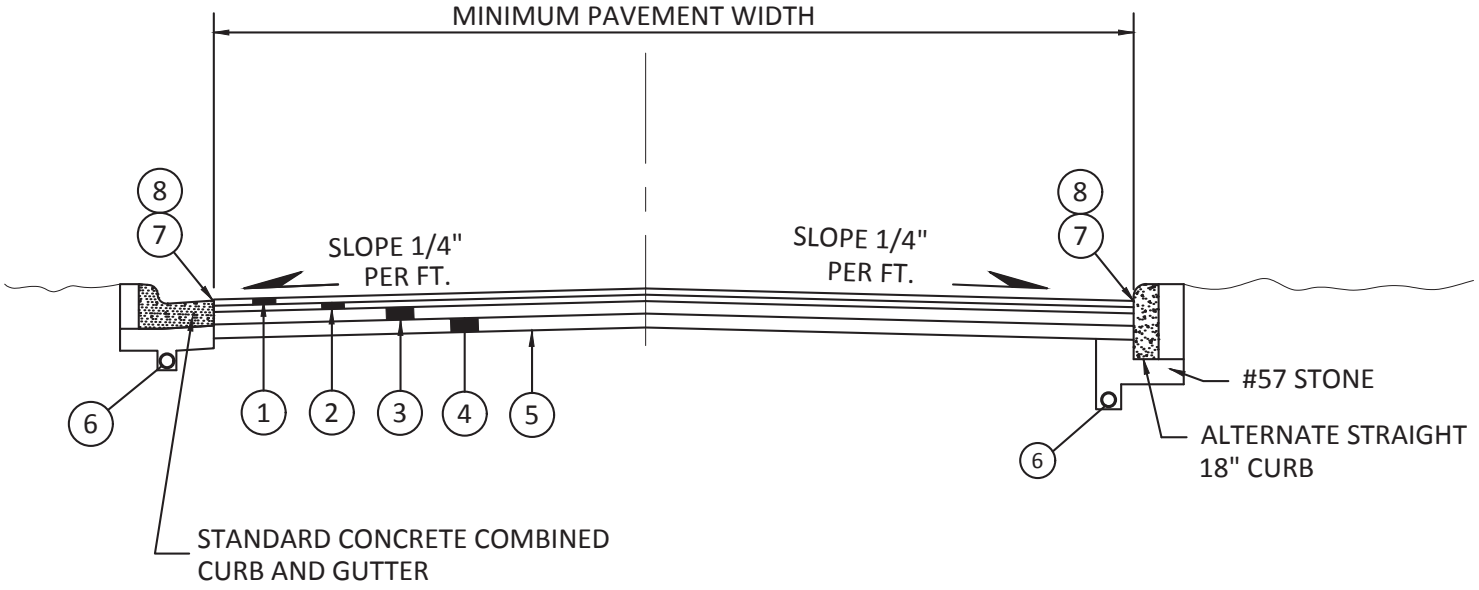

PRIVATE ROAD PAVEMENT SECTION WITH CURB

(1) 1-1/2" ITEM 441, ASPHALT CONCRETE SURFACE COURSE, TYPE 1 (448), PG64-22

(2) 2" ITEM 441, ASPHALT CONCRETE INTERMEDIATE COURSE, TYPE 2 (448)

(3) 3" ITEM 301, ASPHALT CONCRETE BASE

(4) 6" ITEM 304, AGGREGATE BASE

(5) ITEM 204, SUBGRADE COMPACTION

(6) 4" UNDERDRAIN TO BE CONNECTED TO STORM SEWER SYSTEM

(7) ITEM 407, TACK COAT (FACE OF CURB PRIOR TO PAVING)

(8) ITEM 423, CRACK SEALING, TYPE I (EDGE JOINTS)

NOTE:
MINIMUM PAVEMENT RADIUS AT CORNERS 20'-0"

EST 1808 CITY OF DELAWARE OHIO
Public Works Department

STANDARD DETAIL

PRIVATE ROAD PAVEMENT SECTION WITH CURB

ROADWAY

RDWD-7.0

Revised 12/31/2018