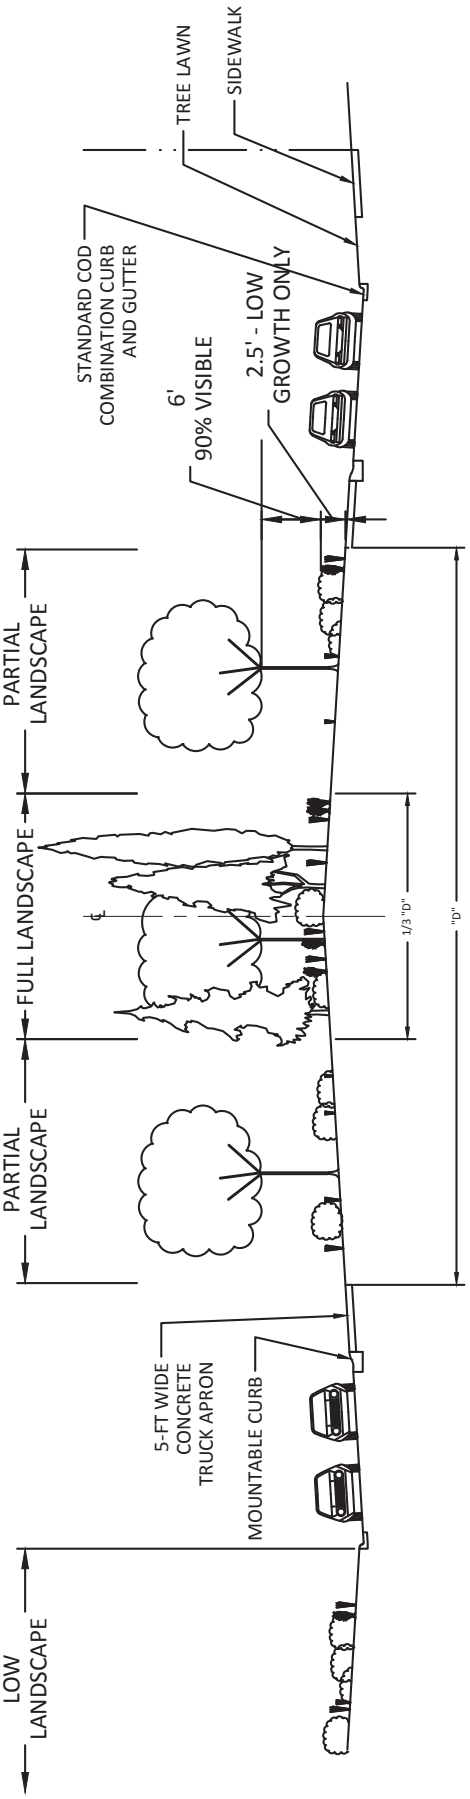


EST 1808
CITY OF DELAWARE OHIO
Public Works Department

STANDARD DETAIL

ROUNDABOUT SIGHT DISTANCE/ LANDSCAPING CROSS SECTION

ROADWAY

RDWD-32.0

Revised 12/31/2018