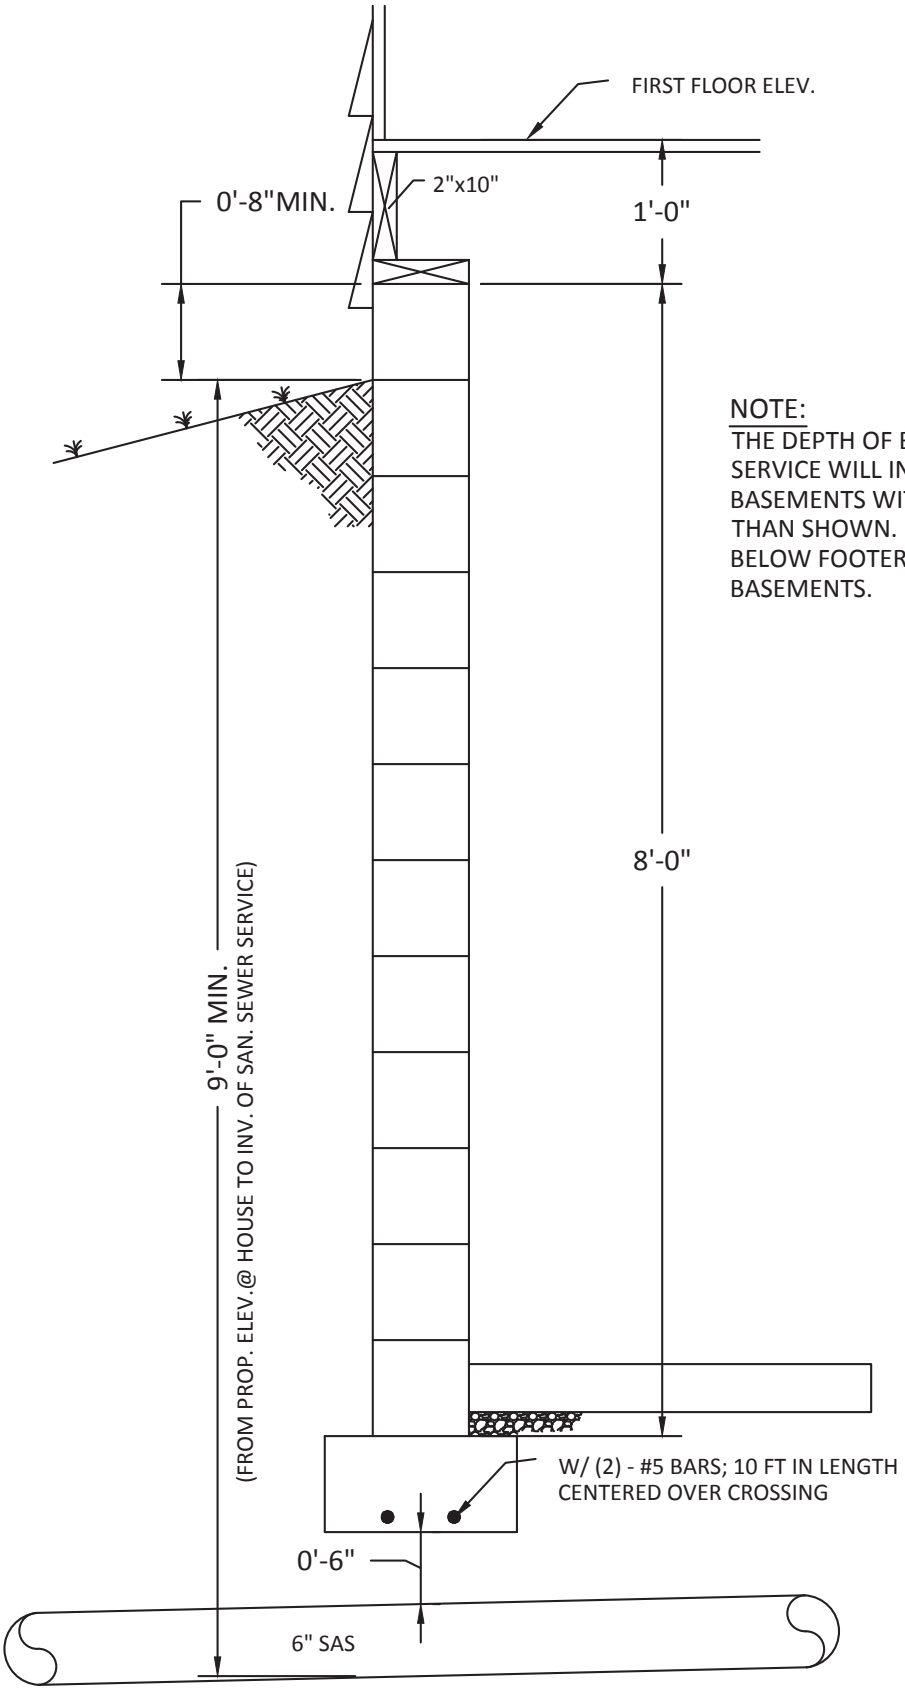


NOTE:
THE DEPTH OF BURY FOR THE SANITARY SERVICE WILL INCREASE FOR BASEMENTS WITH GREATER DEPTH THAN SHOWN. PROVIDE CLEARANCE BELOW FOOTER AS SHOWN FOR DEEPER BASEMENTS.

EST 1808
CITY OF
DELAWARE
OHIO
Public Works Department

STANDARD DETAIL

MINIMUM DEPTH OF SANITARY SEWER SERVICE

UTILITIES

SEWD-18.0

Rev. 12/31/2018