CITY OF DELAWARE
EST 1808
OHIO
Public Works Department


DOMESTIC WATER SERVICE PUBLIC WATER MAINS

STANDARD DETAIL

WATER

WTRD-1.2

Rev. 12/31/2018

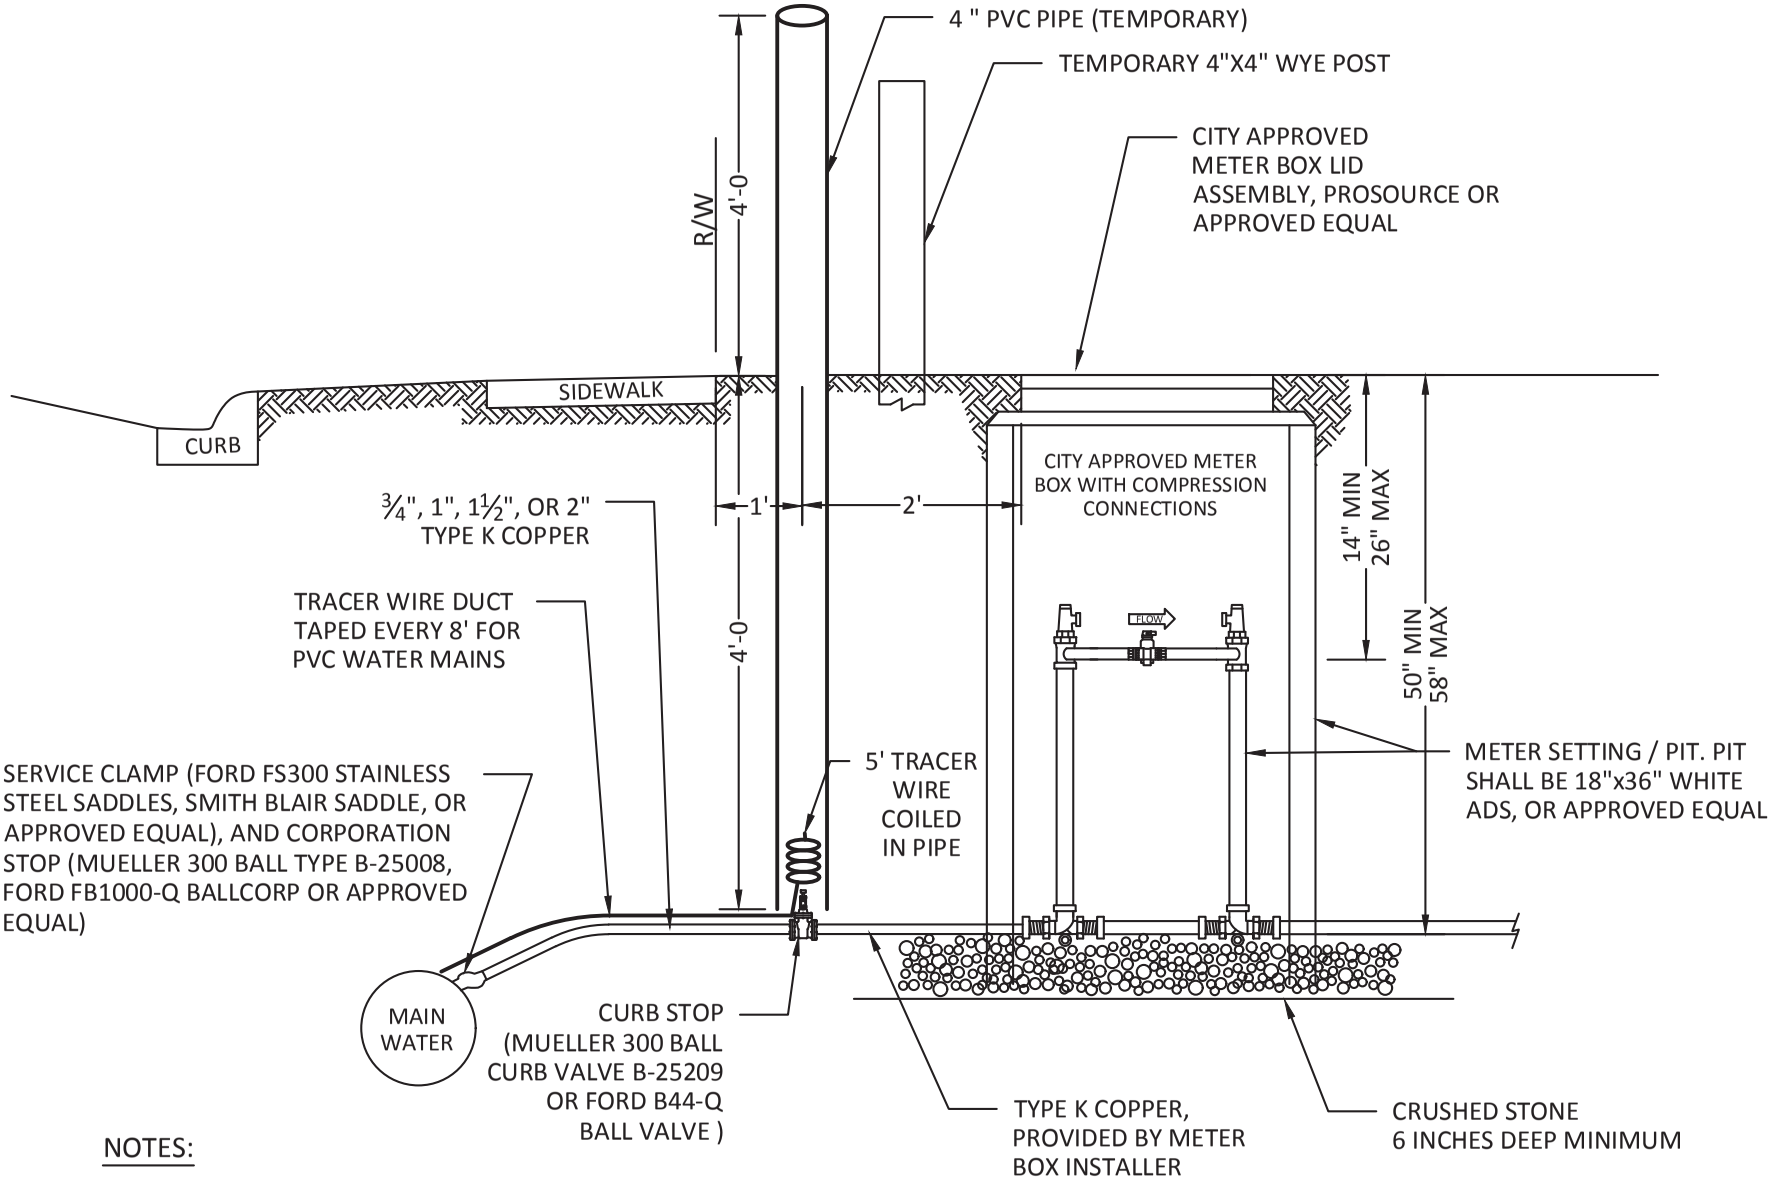

NOTES:

1. THIS DETAIL APPLIES TO PUBLIC WATER SYSTEMS, ONLY.
2. THE METER BOX INSTALLATION MUST BE INSPECTED PRIOR TO BACKFILLING AND METER INSTALLATION.
3. TRACER WIRE IS TO BE EXTENDED TO METER PIT ONCE INSTALLED.
4. TRACER WIRE SHALL BE COPPERHEAD INDUSTRIES OR APPROVED EQUAL.
5. THE CURB STOP SHALL BE INSTALLED WITH VALVE FACING THE STRUCTURE TO BE SERVED. THE CURB STOP SHALL TURN '¼ TURN' CLOCKWISE ON TO OFF POSITION.