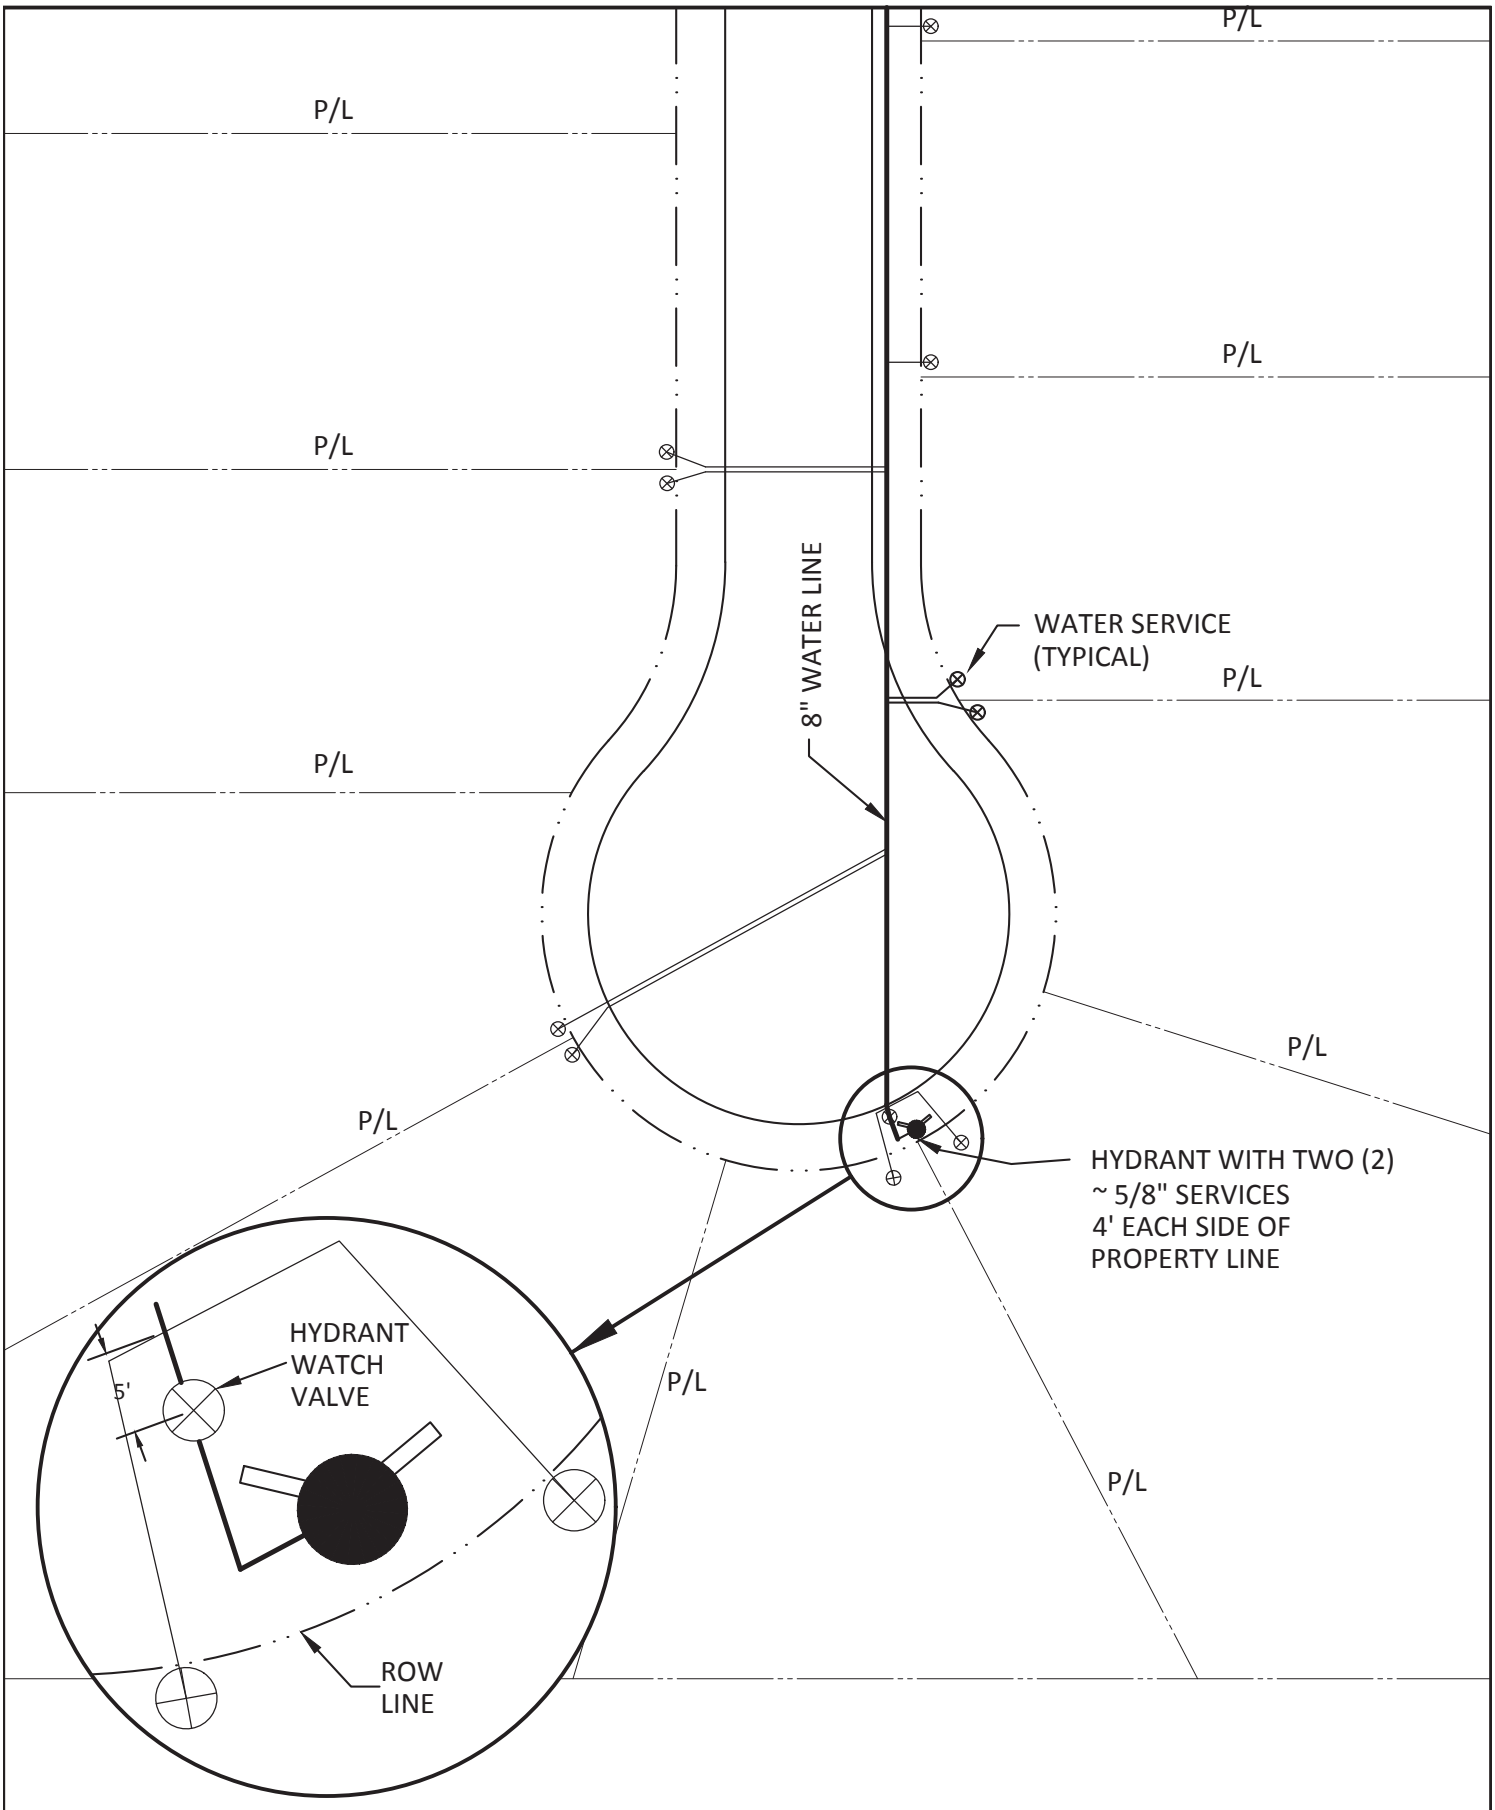


EST 1808
CITY OF
DELAWARE
OHIO
Public Works Department

STANDARD DETAIL

WATER SERVICE DETAIL FOR CUL-DE-SAC

WATER

WTRD-16.0

Rev. 12/31/2018