
Public Works Department

CITY OF DELAWARE OHIO EST 1808

DOMESTIC AND FIRE SERVICE METER CONFIGURATION

NO SCALE

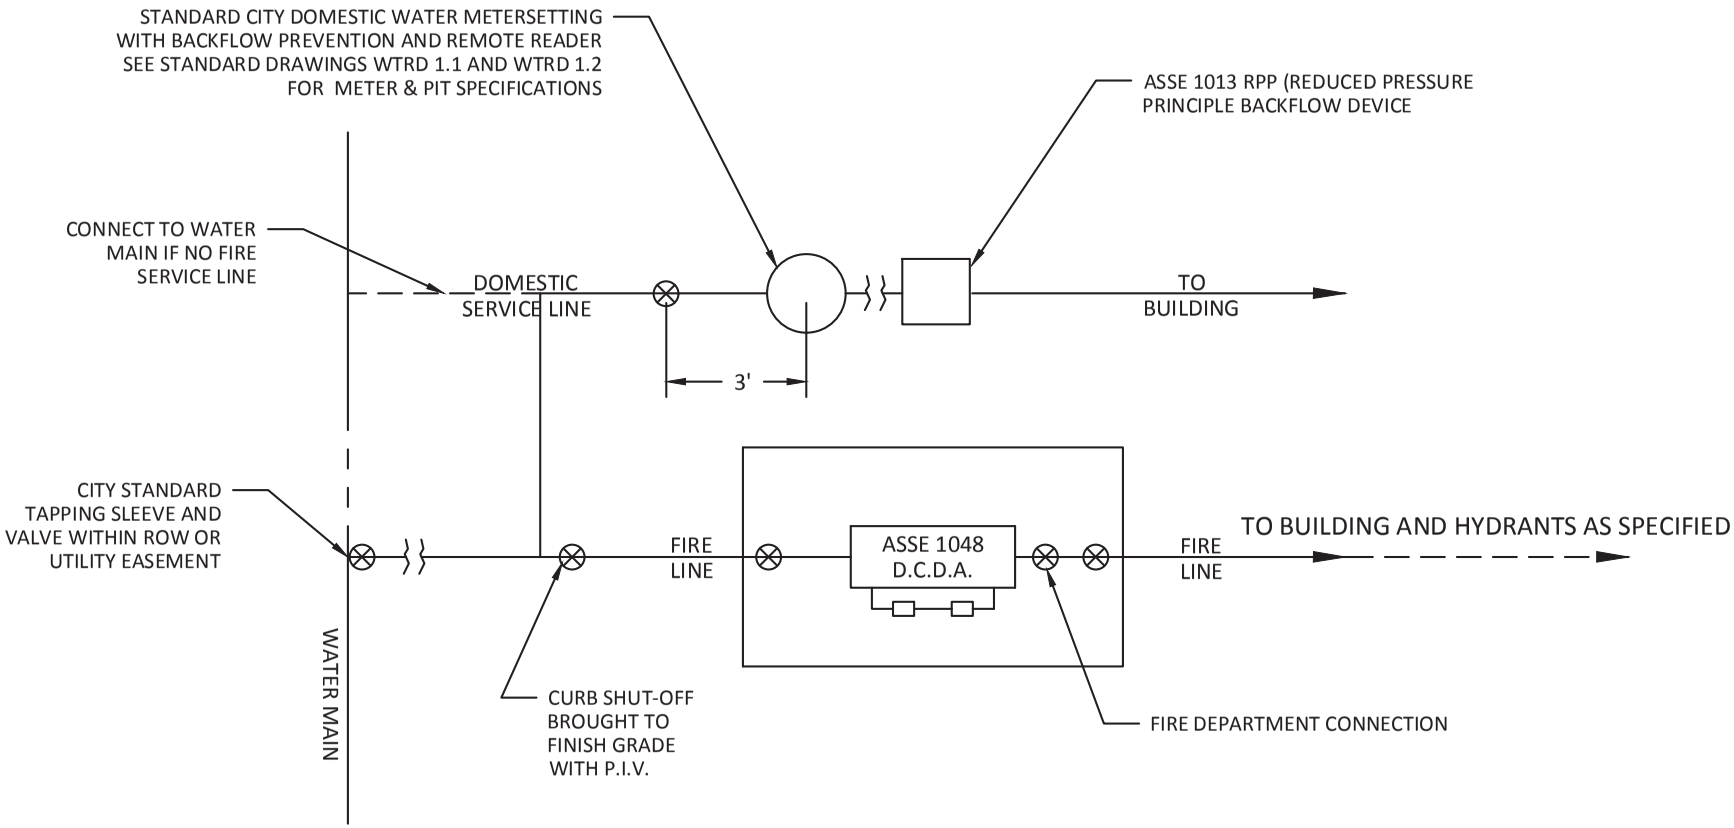

NOTE: THE CITY PROVIDES 5/8" METERS ONLY

STANDARD DETAIL

5/8" TO 2" METERS FOR DOMESTIC AND FIRE SERVICE

WATER

WTRD-20.0

Rev. 12/31/2018